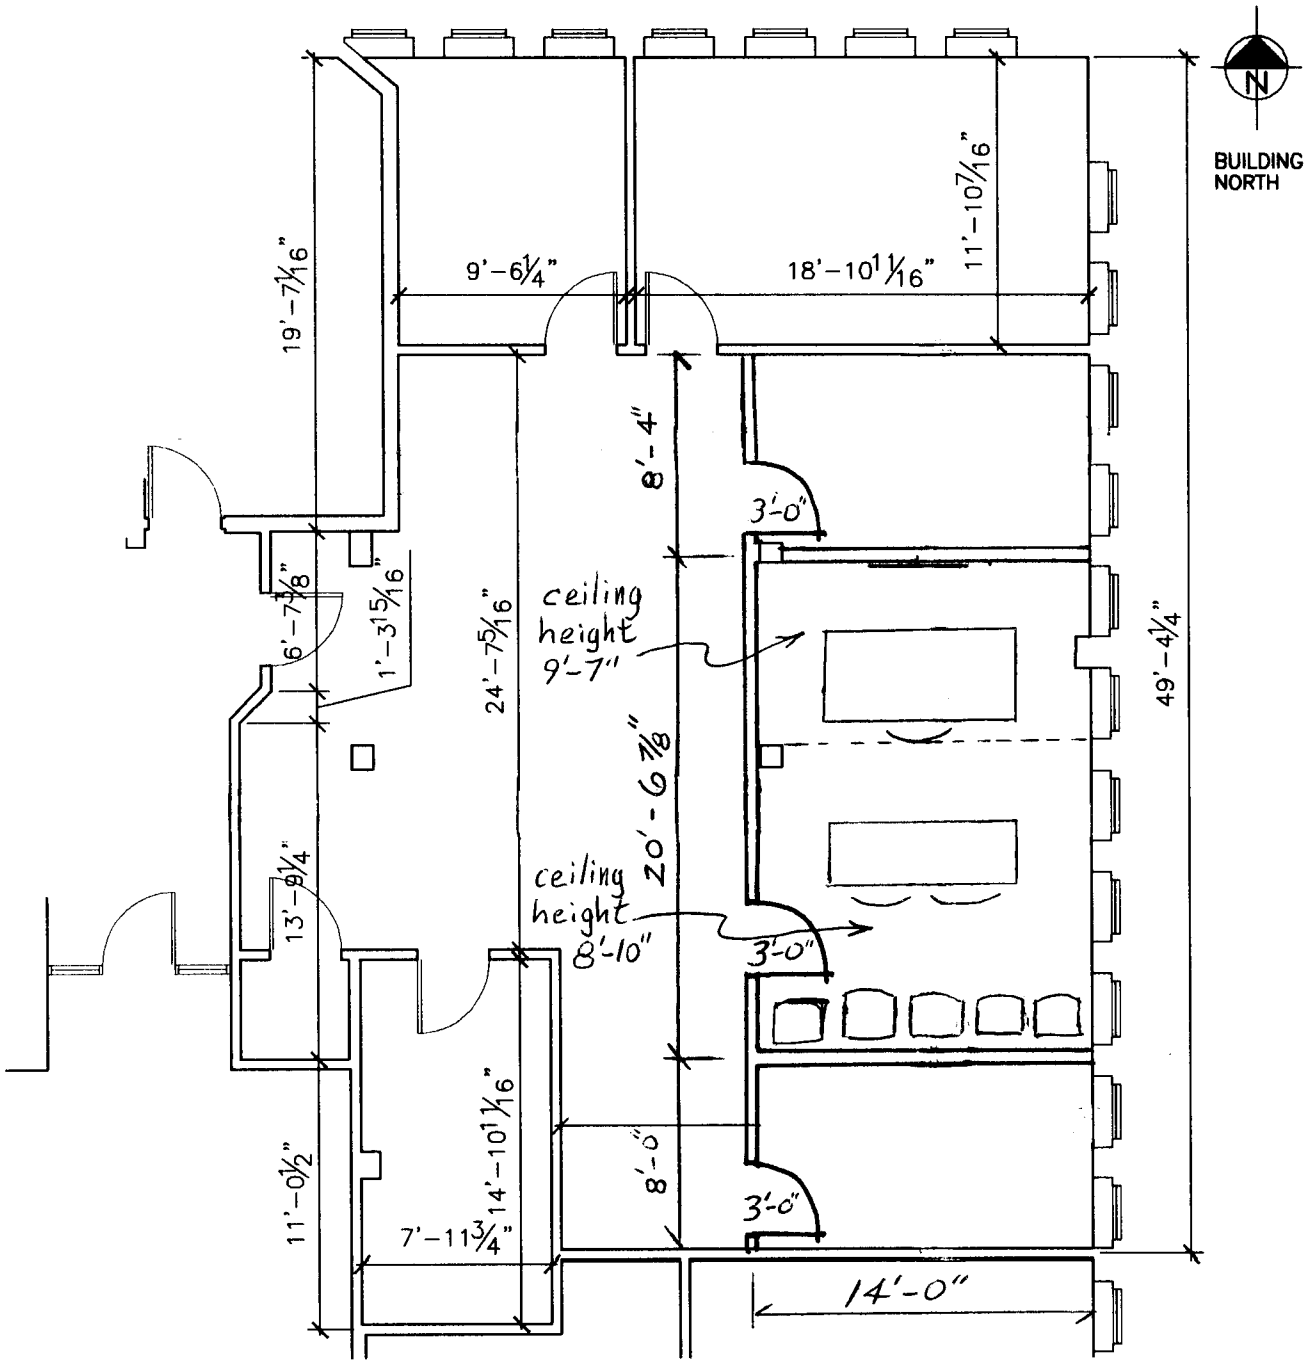

Note:

- All walls constructed using metal stud system 6" thick.
- All walls constructed shall be equiped with batt insulation.
- The inside side of walls shall be finished with 2 layers of 1/2" drywall panels. Joints to be staggered.
- The exterior side shall have 1/2" drywall installed with sound resisting system.

Rev. No. / Dwg. No. 091707-1	*Killam Properties Inc.* 1111 MAIN STREET SUITE 207, MONCTON NB tel: (506) 857-0066	1111 MAIN STREET MONCTON, N.B. Sheet: DOWN SIZED SUITE 106	Scale: 1/8" = 1'-0" Drawn: E. Reid Date: Sept 17/07	Rev. No. Dwg. No. 091707-1